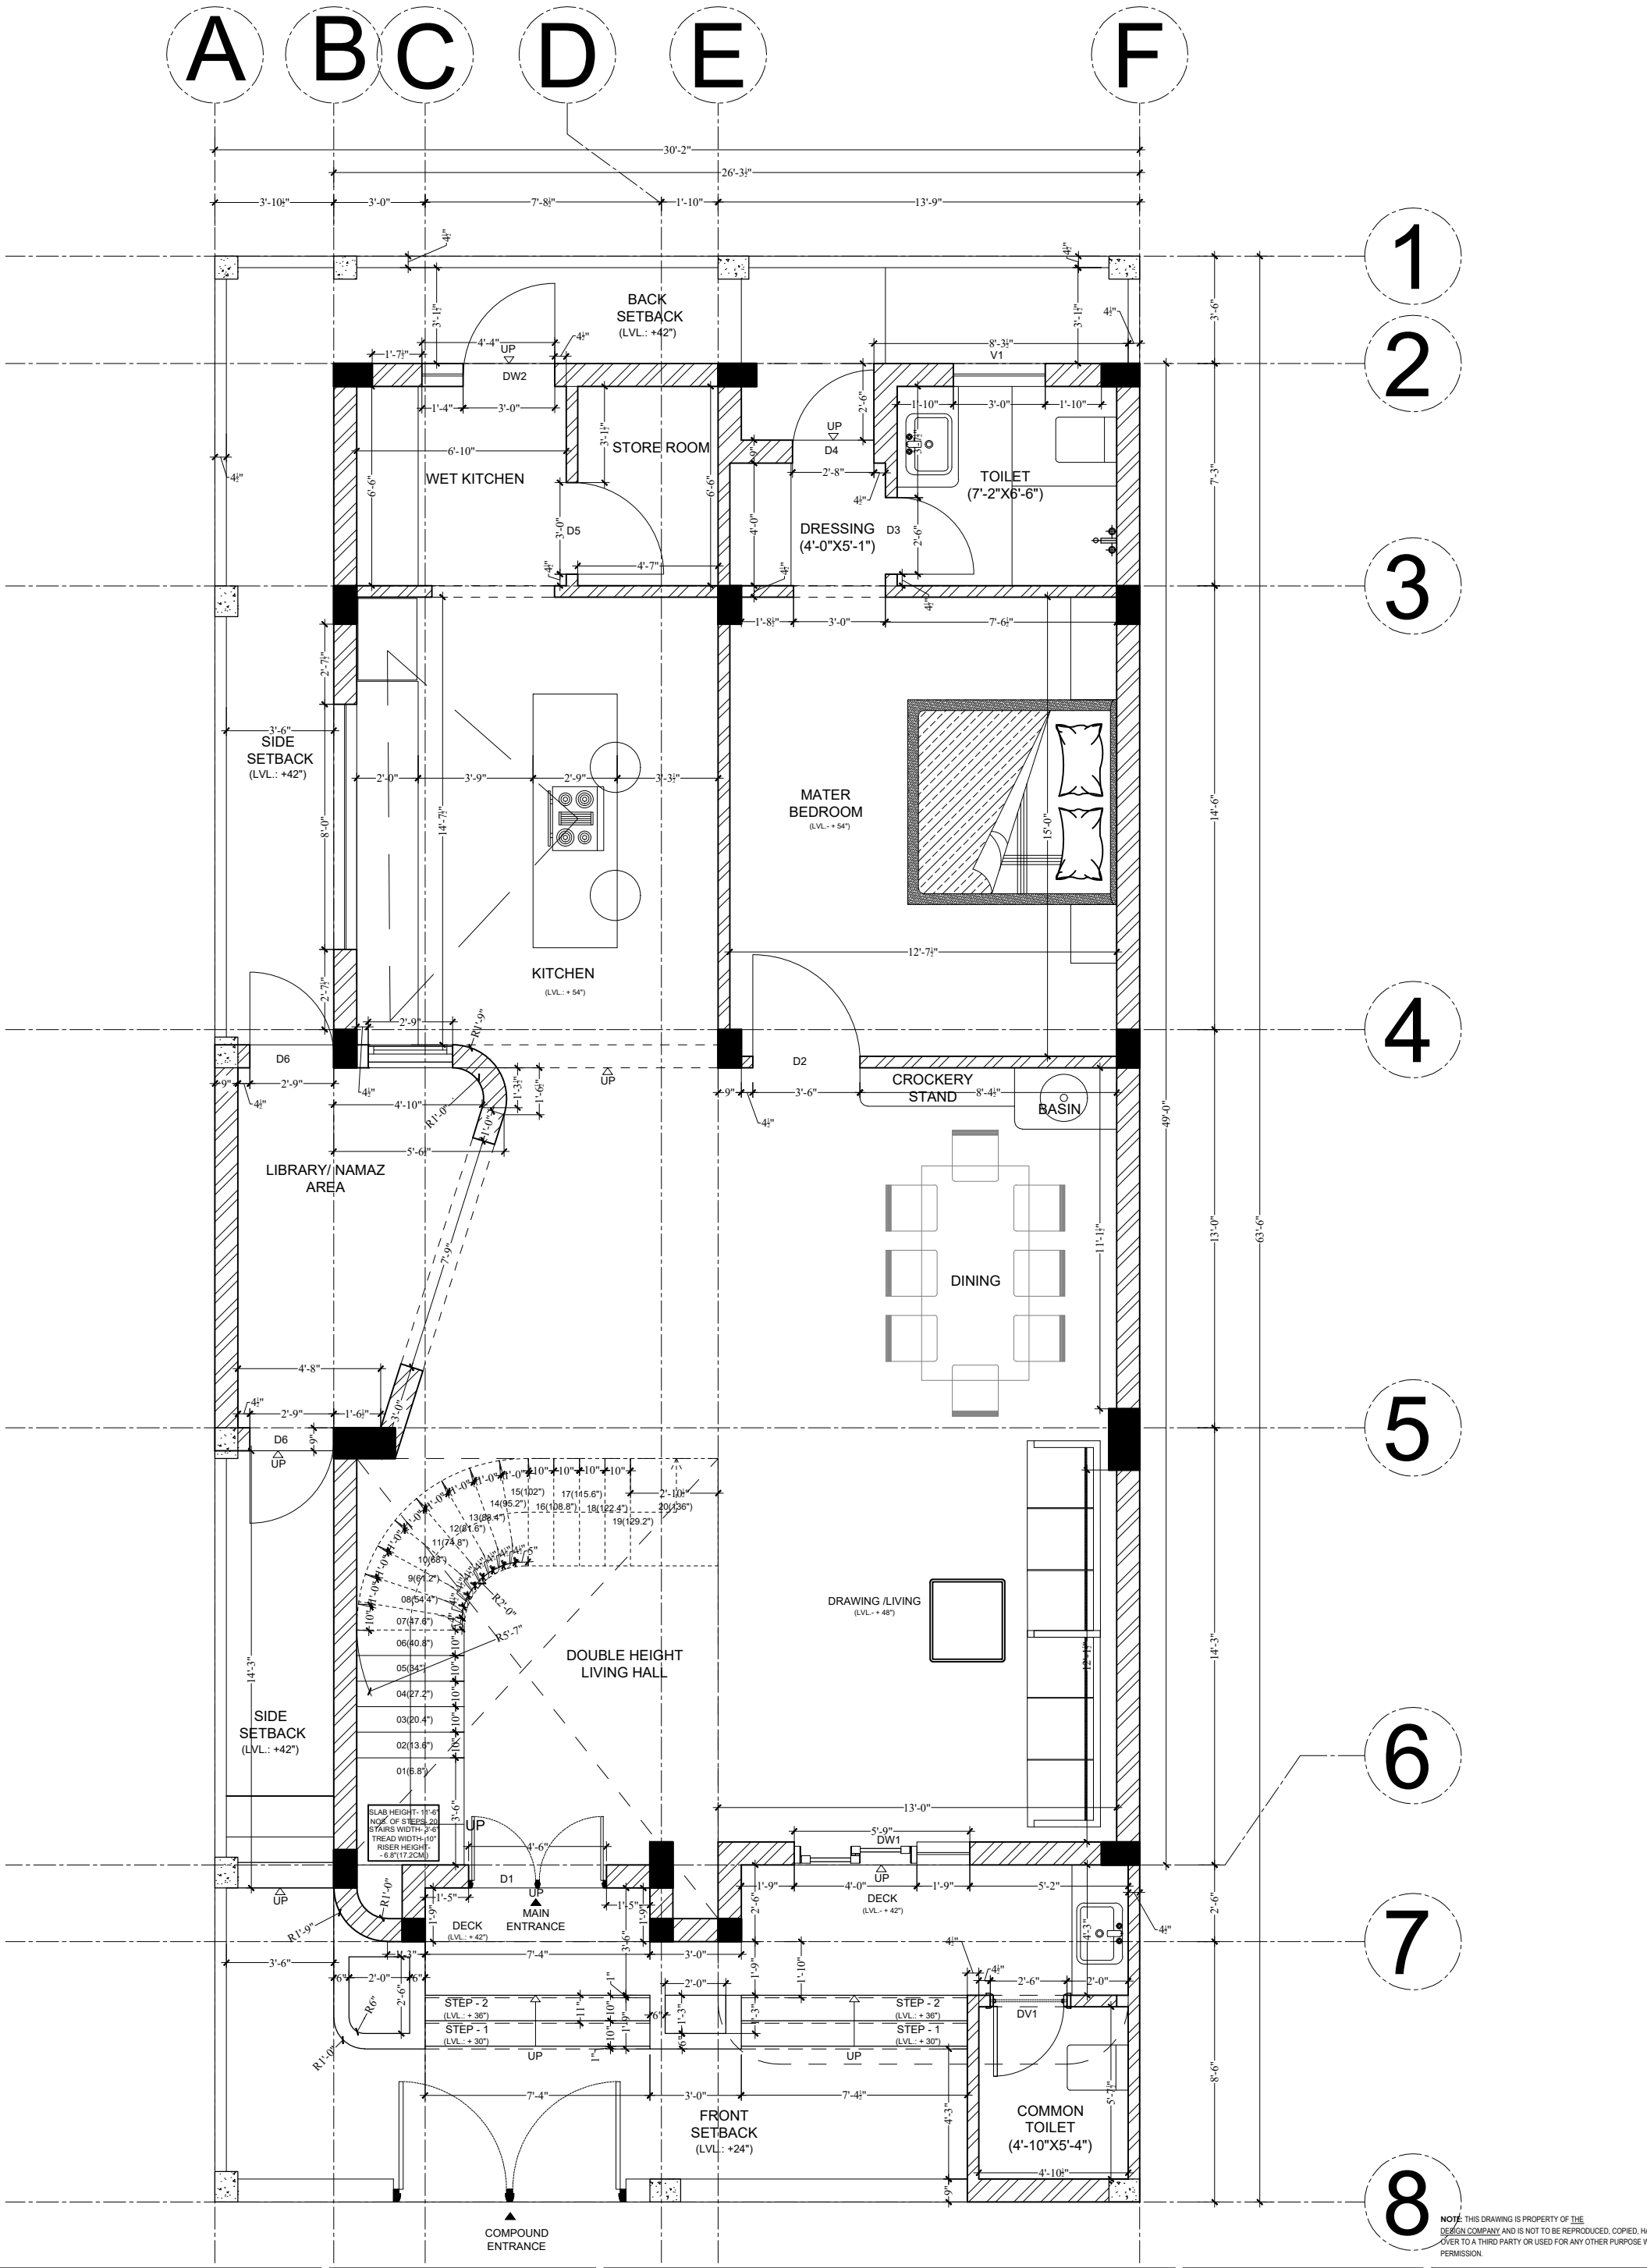

NOTE: THIS DRAWING IS PROPERTY OF THE DESIGN COMPANY AND IS NOT TO BE REPRODUCED, COPIED, HANDED OVER TO A THIRD PARTY OR USED FOR ANY OTHER PURPOSE WITHOUT PERMISSION.

PROJECT DETAILS	
PROJECT	**RESIDENCE FOR MR. SHAKEEL AHMED**
SITE	PUSHPANJALI PURAM PHASE-1, AGRA
Contact Person	Mr. ARSHAD AHMED

SITE DETAILS	
FLOOR	GROUND
PLOT AREA	1915/1810 SQFT.
FLOOR AREA	1370 SQFT.
B.O.SLAB	11'-6"
B.O.F.CEILING	

DRAWING DETAILS			
DWG STATUS	**FOR CONSTRUCTION**	DWN BY	ZDC CHK BY ZDC
DWG TITLE	**DIMENSION PLAN**	DATE	**30.12.2025**
DWG NO	**C.101.A**	NORTH	REVISION 03
SCALE	FIT TO PAPER		
ALL THE DIMENSIONS IN FT.IN.			

CLIENT
MR. SHAKEEL AHMED

Ar. Zulfiqar Ahmed

The Design Company
Architecture I Interiors I Landscape I Product Design

Address: Shop No. 18, Parsvnath Panchvati , Plaza, Phase-2, Tajnagri, Agra, Uttarpradesh, 282001.
Mob: +91 8882869342

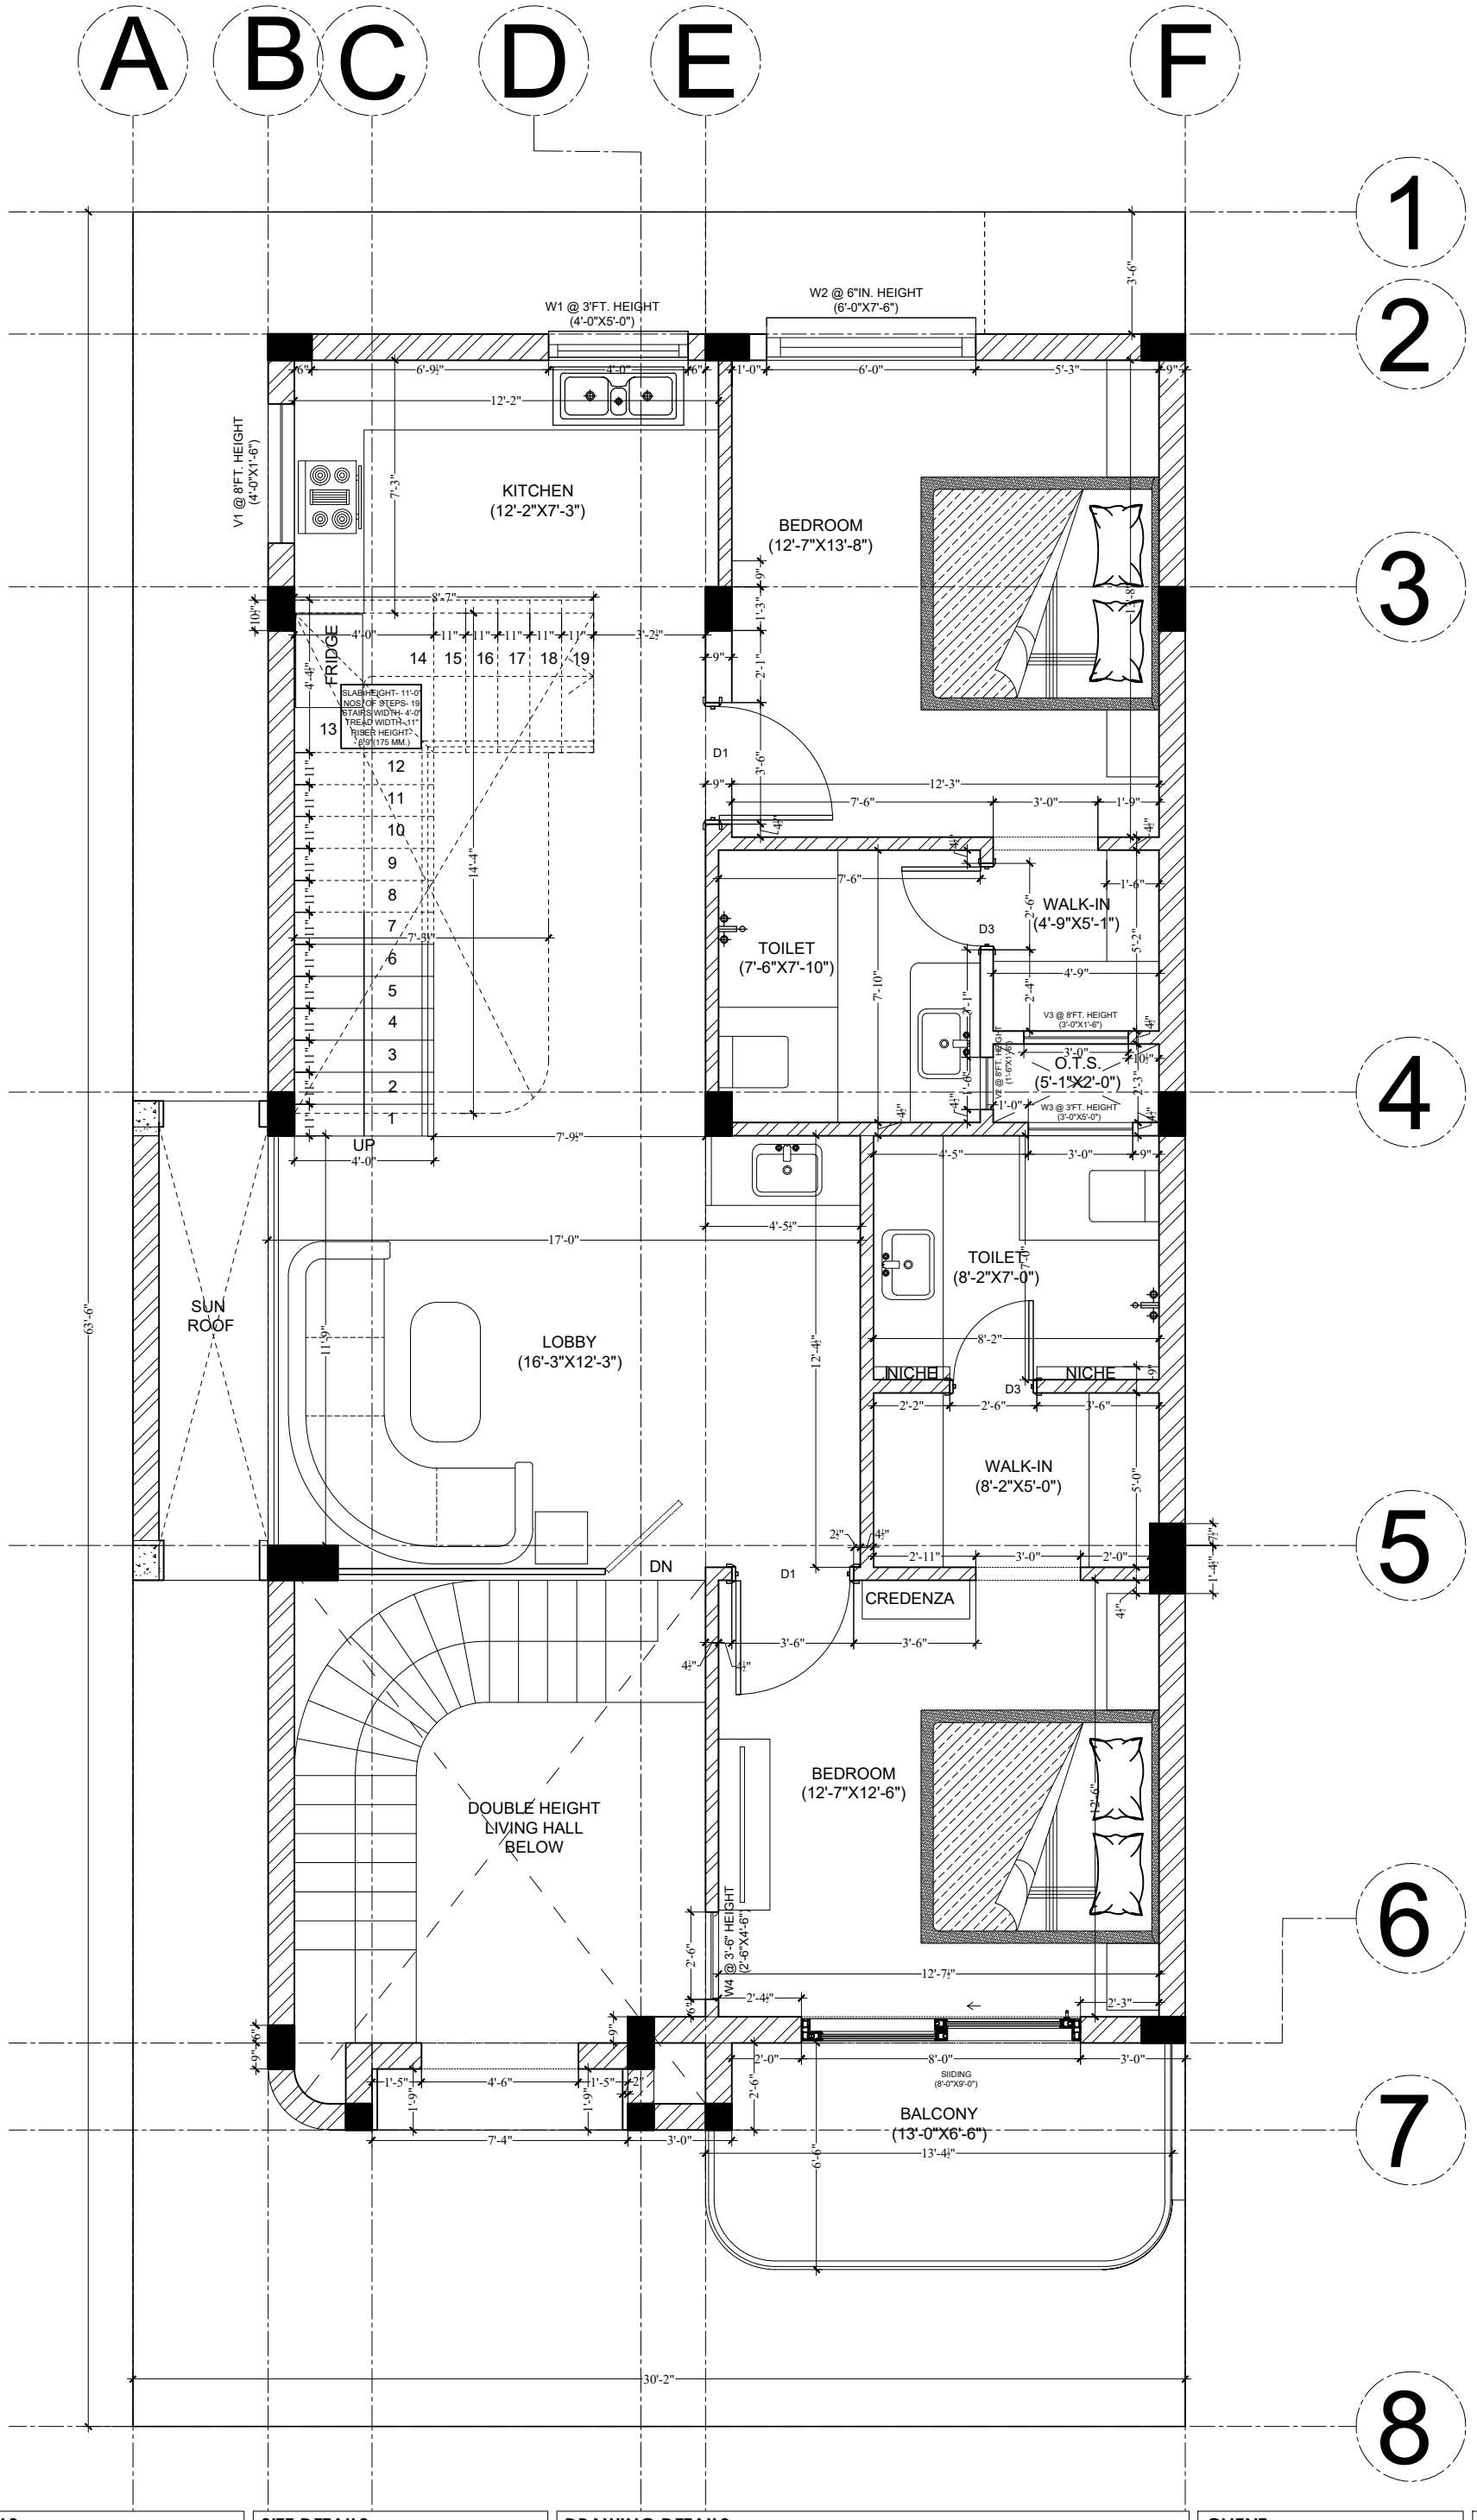

NOTE: THIS DRAWING IS PROPERTY OF THE DESIGN COMPANY AND IS NOT TO BE REPRODUCED, COPIED, HANDED OVER TO A THIRD PARTY OR USED FOR ANY OTHER PURPOSE WITHOUT PERMISSION.

PROJECT DETAILS	
PROJECT	**RESIDENCE FOR MR. SHAKEEL AHMED**
SITE	PUSHPANJALI PURAM PHASE-1, AGRA
Contact Person	Mr. ARSHAD AHMED

SITE DETAILS	
FLOOR	FIRST
PLOT AREA	1915/1810 SQFT.
FLOOR AREA	1110 SQFT.
B.O.SLAB	11'-0"
B.O.F.CEILING	

DRAWING DETAILS			
DWG STATUS	**FOR CONSTRUCTION**	DWN BY	ZDC CHK BY ZDC
DWG TITLE	**F. F. REVISED PLAN**	DATE	**14.03.2026**
DWG NO	**C.101.A**	NORTH	REVISION 03
SCALE	FIT TO PAPER		
ALL THE DIMENSIONS IN FT.IN.			

CLIENT
MR. SHAKEEL AHMED

Ar. Zulfiqar Ahmed

The
Design Company
Architecture I Interiors I Landscape I Product Design

Address: Shop No. 18, Parsvnath Panchvati , Plaza, Phase-2, Tajnagri, Agra, Uttarpradesh, 282001.

Mob: +91 8882869342

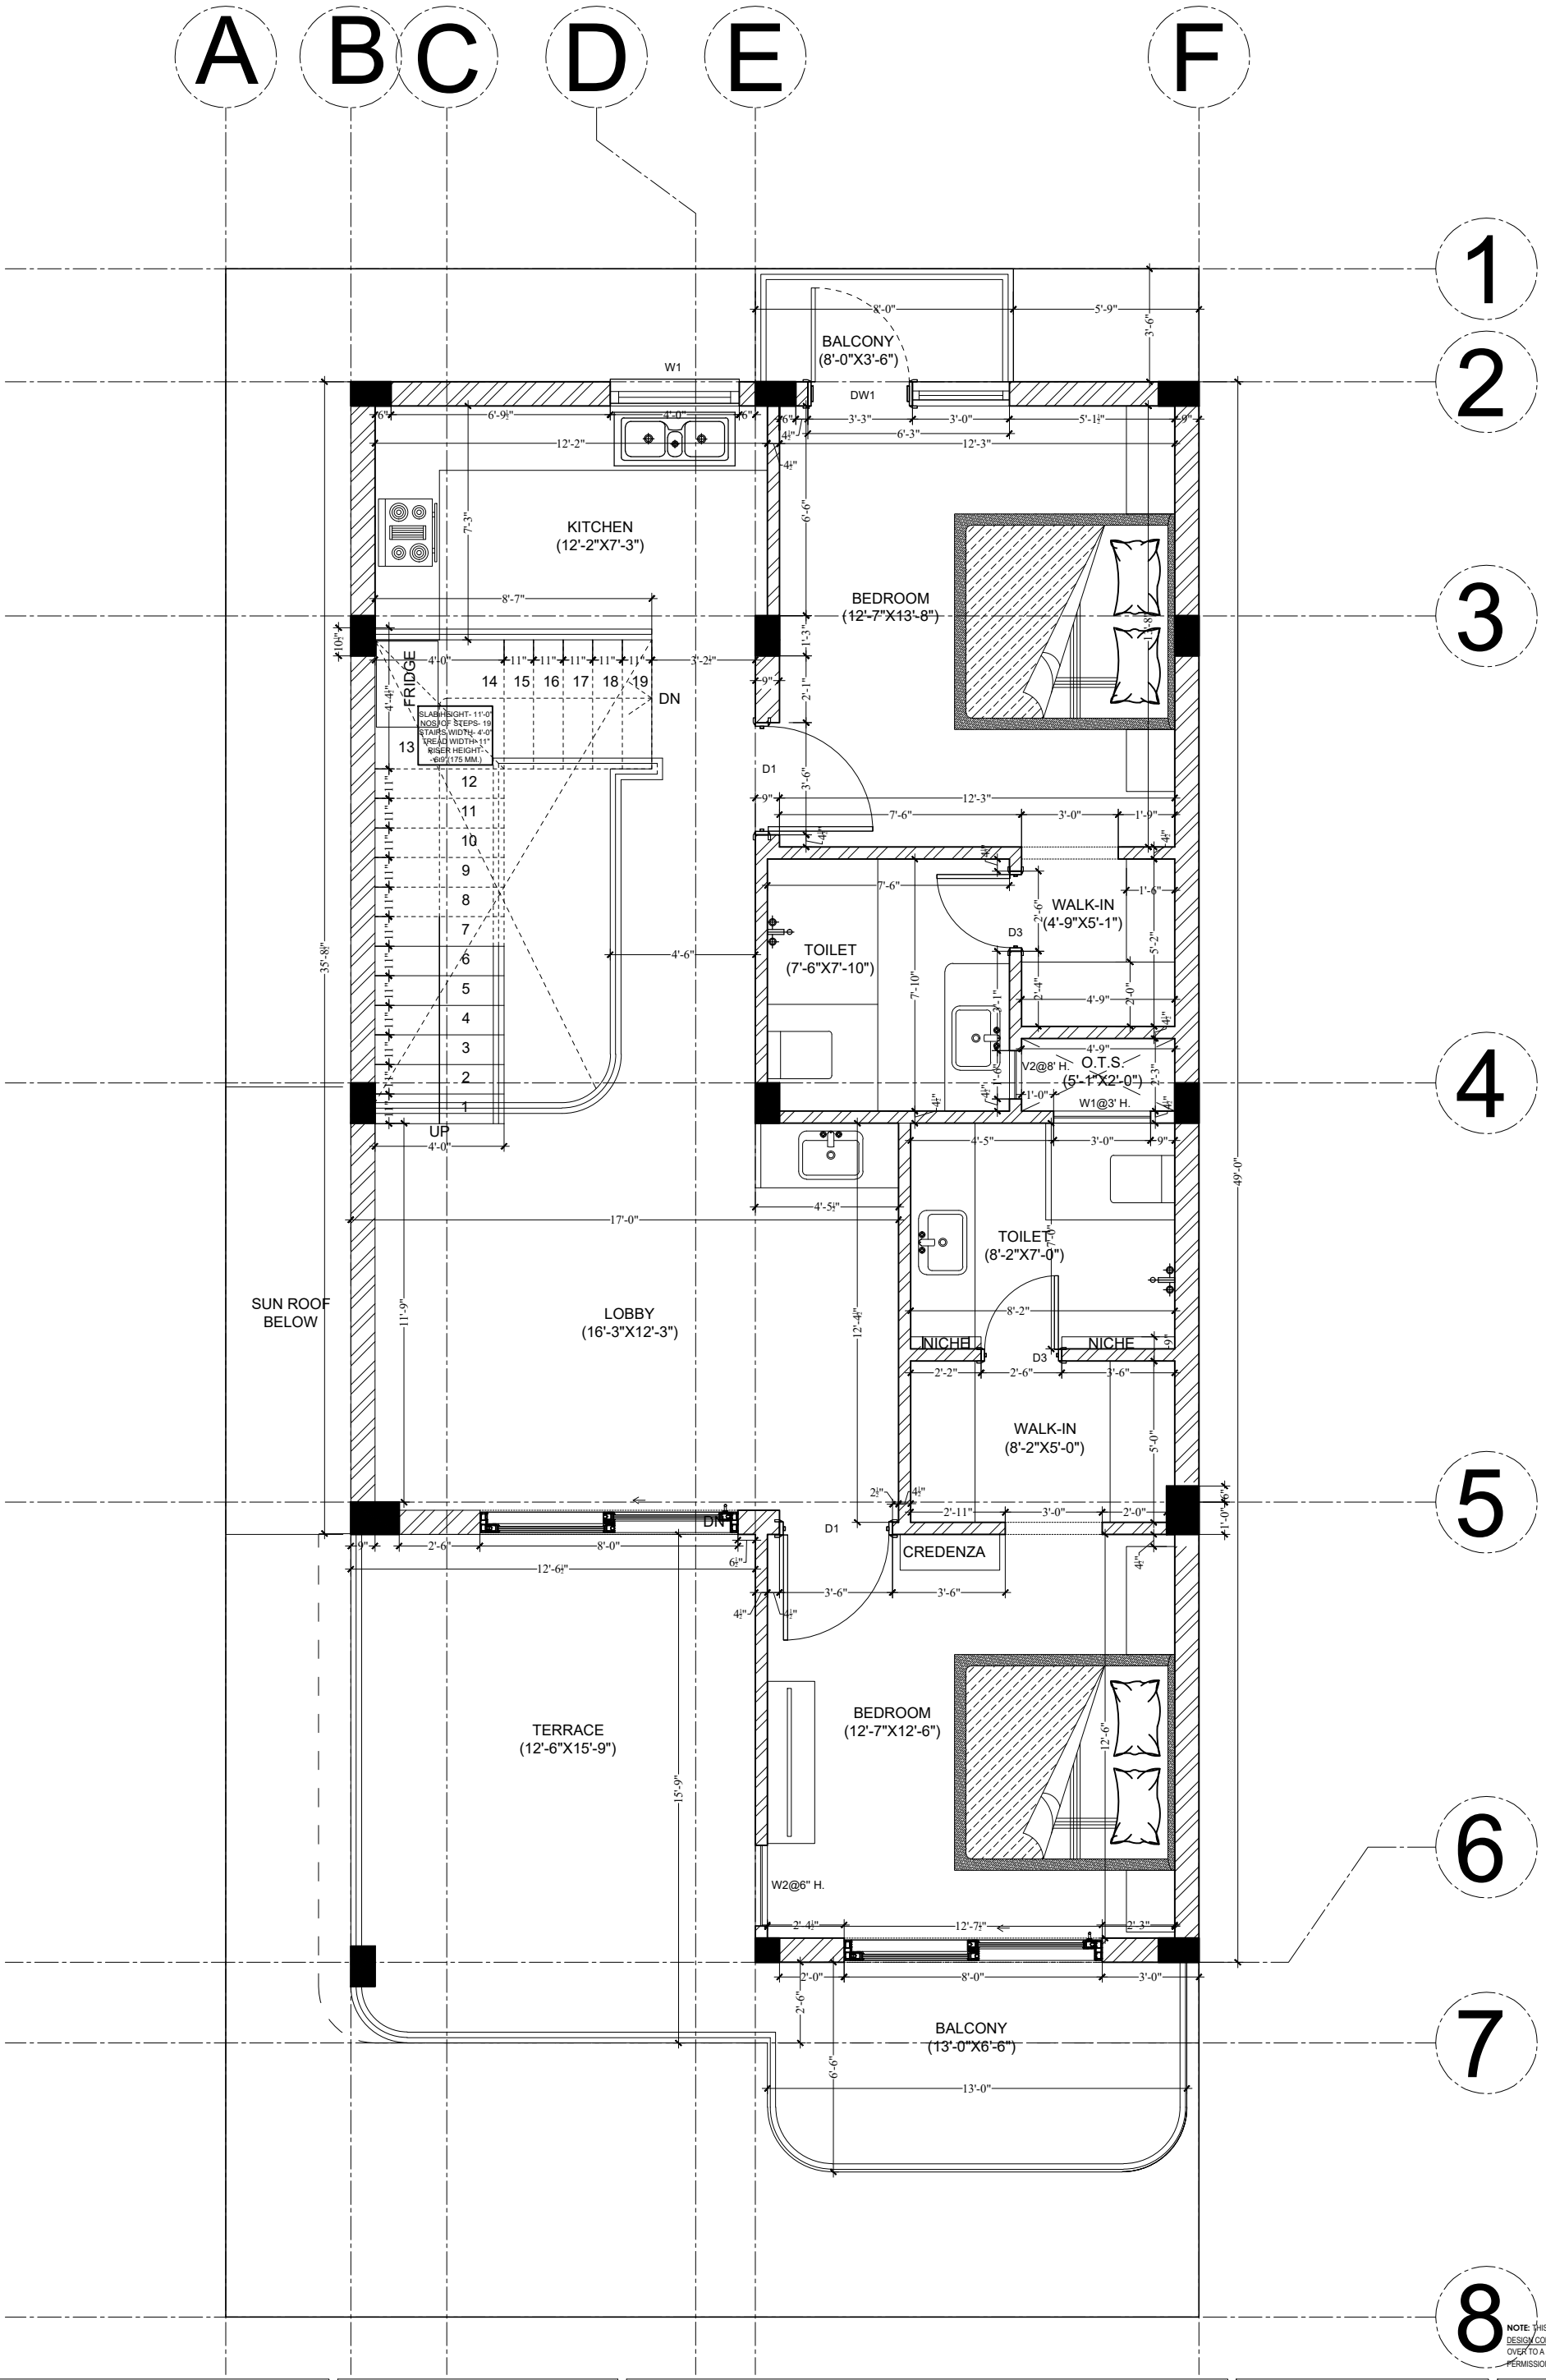

NOTE: THIS DRAWING IS PROPERTY OF THE DESIGN COMPANY AND IS NOT TO BE REPRODUCED, COPIED, HANDED OVER TO A THIRD PARTY OR USED FOR ANY OTHER PURPOSE WITHOUT PERMISSION.

PROJECT DETAILS	
PROJECT	**RESIDENCE FOR MR. SHAKEEL AHMED**
SITE	PUSHPANJALI PURAM PHASE-1, AGRA
Contact Person	Mr. ARSHAD AHMED

SITE DETAILS	
FLOOR	SECOND
PLOT AREA	1915/1810 SQFT.
FLOOR AREA	1120 SQFT.
B.O.SLAB	11'-0"
B.O.F.CEILING	

DRAWING DETAILS			
DWG STATUS	**FOR CONSTRUCTION**	DWN BY	ZDC CHK BY ZDC
DWG TITLE	**DIMENSION PLAN**	DATE	**14.03.2026**
DWG NO	**C.101.A**	NORTH	REVISION 03
SCALE	FIT TO PAPER		
ALL THE DIMENSIONS IN FT.IN.			

CLIENT
MR. SHAKEEL AHMED

Ar. Zulfiqar Ahmed

The Design Company
Architecture I Interiors I Landscape I Product Design

Address: Shop No. 18, Parsvnath Panchvati , Plaza, Phase-2, Tajnagri, Agra, Uttarpradesh, 282001.

Mob: +91 8882869342

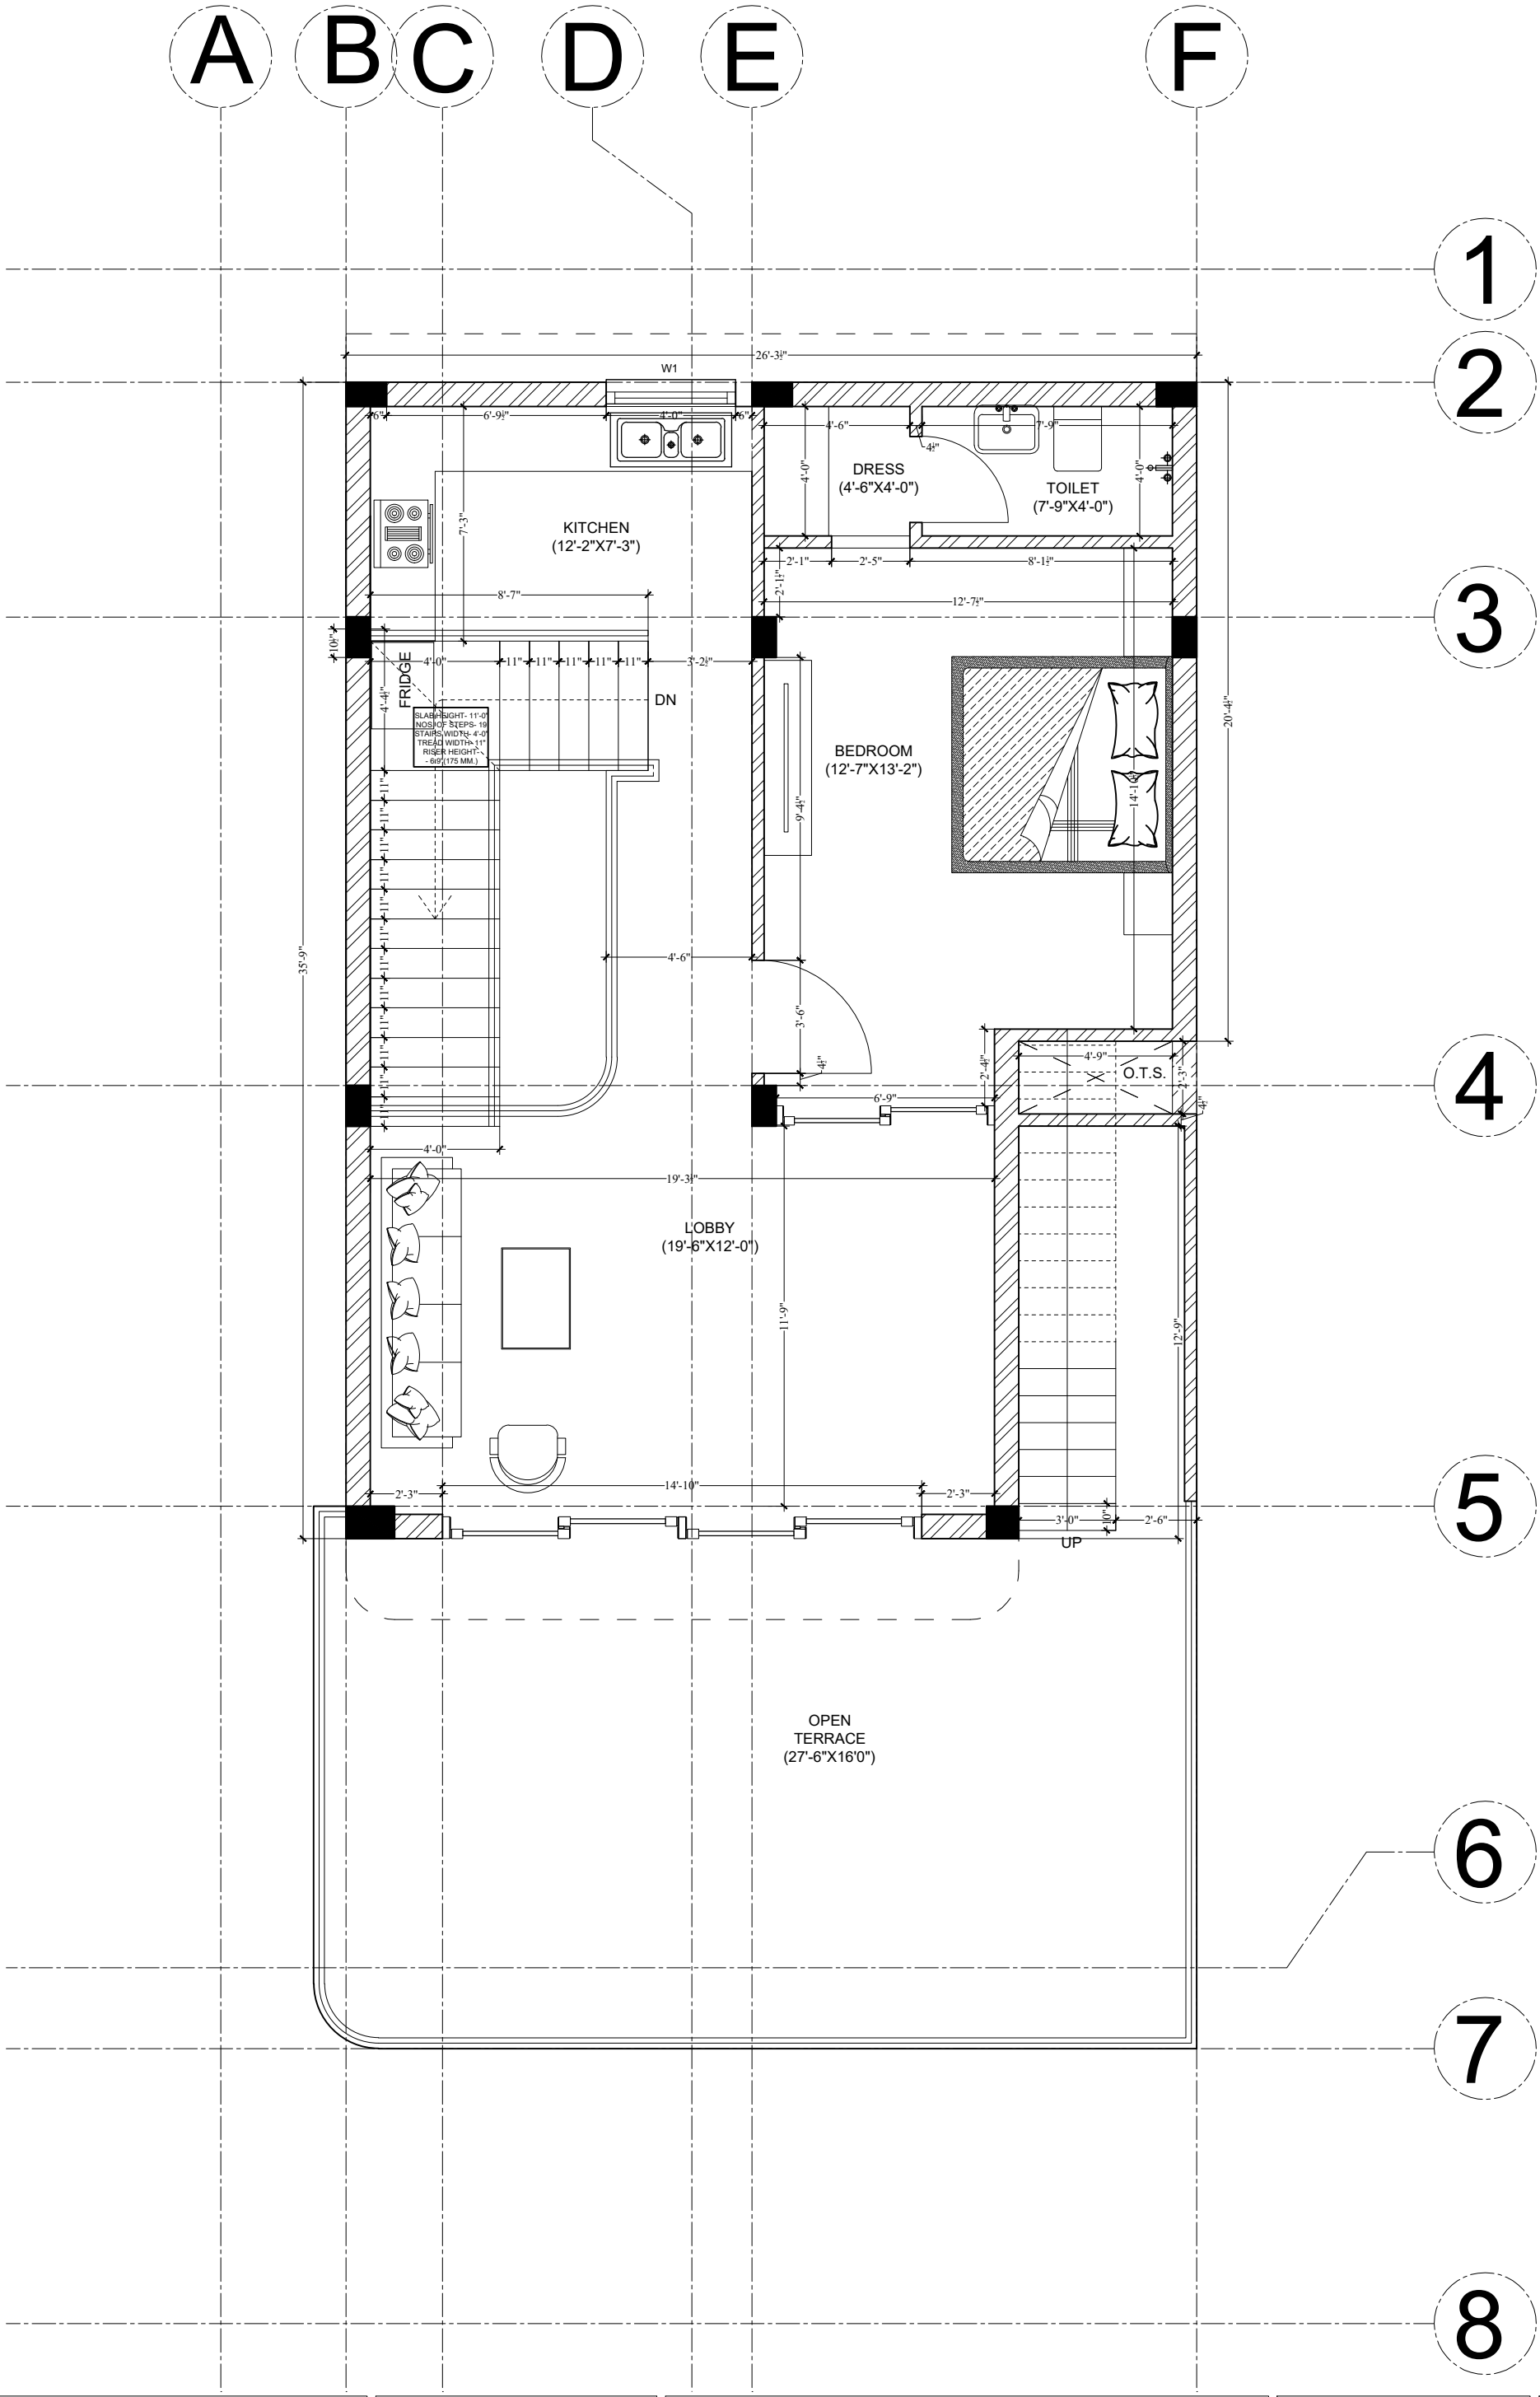

NOTE: THIS DRAWING IS PROPERTY OF THE DESIGN COMPANY AND IS NOT TO BE REPRODUCED, COPIED, HANDED OVER TO A THIRD PARTY OR USED FOR ANY OTHER PURPOSE WITHOUT PERMISSION.

PROJECT DETAILS	
PROJECT	**RESIDENCE FOR MR. SHAKEEL AHMED**
SITE	PUSHPANJALI PURAM PHASE-1, AGRA
Contact Person	Mr. ARSHAD AHMED

SITE DETAILS	
FLOOR	THIRD
PLOT AREA	1915/1810 SQFT.
FLOOR AREA	850 SQFT.
B.O.SLAB	11'-0"
B.O.F.CEILING	

DRAWING DETAILS			
DWG STATUS	**FOR CONSTRUCTION**	DWN BY	ZDC CHK BY ZDC
DWG TITLE	**DIMENSION PLAN**	DATE	**14.03.2026**
DWG NO	**C.101.A**	NORTH	REVISION 02
SCALE	FIT TO PAPER		
ALL THE DIMENSIONS IN FT.IN.			

CLIENT
MR. SHAKEEL AHMED

Ar. Zulfiqar Ahmed

The
Design Company
Architecture I Interiors I Landscape I Product Design

Address: Shop No. 18, Parsvnath Panchvati , Plaza, Phase-2, Tajnagri, Agra, Uttarpradesh, 282001.

Mob: +91 8882869342